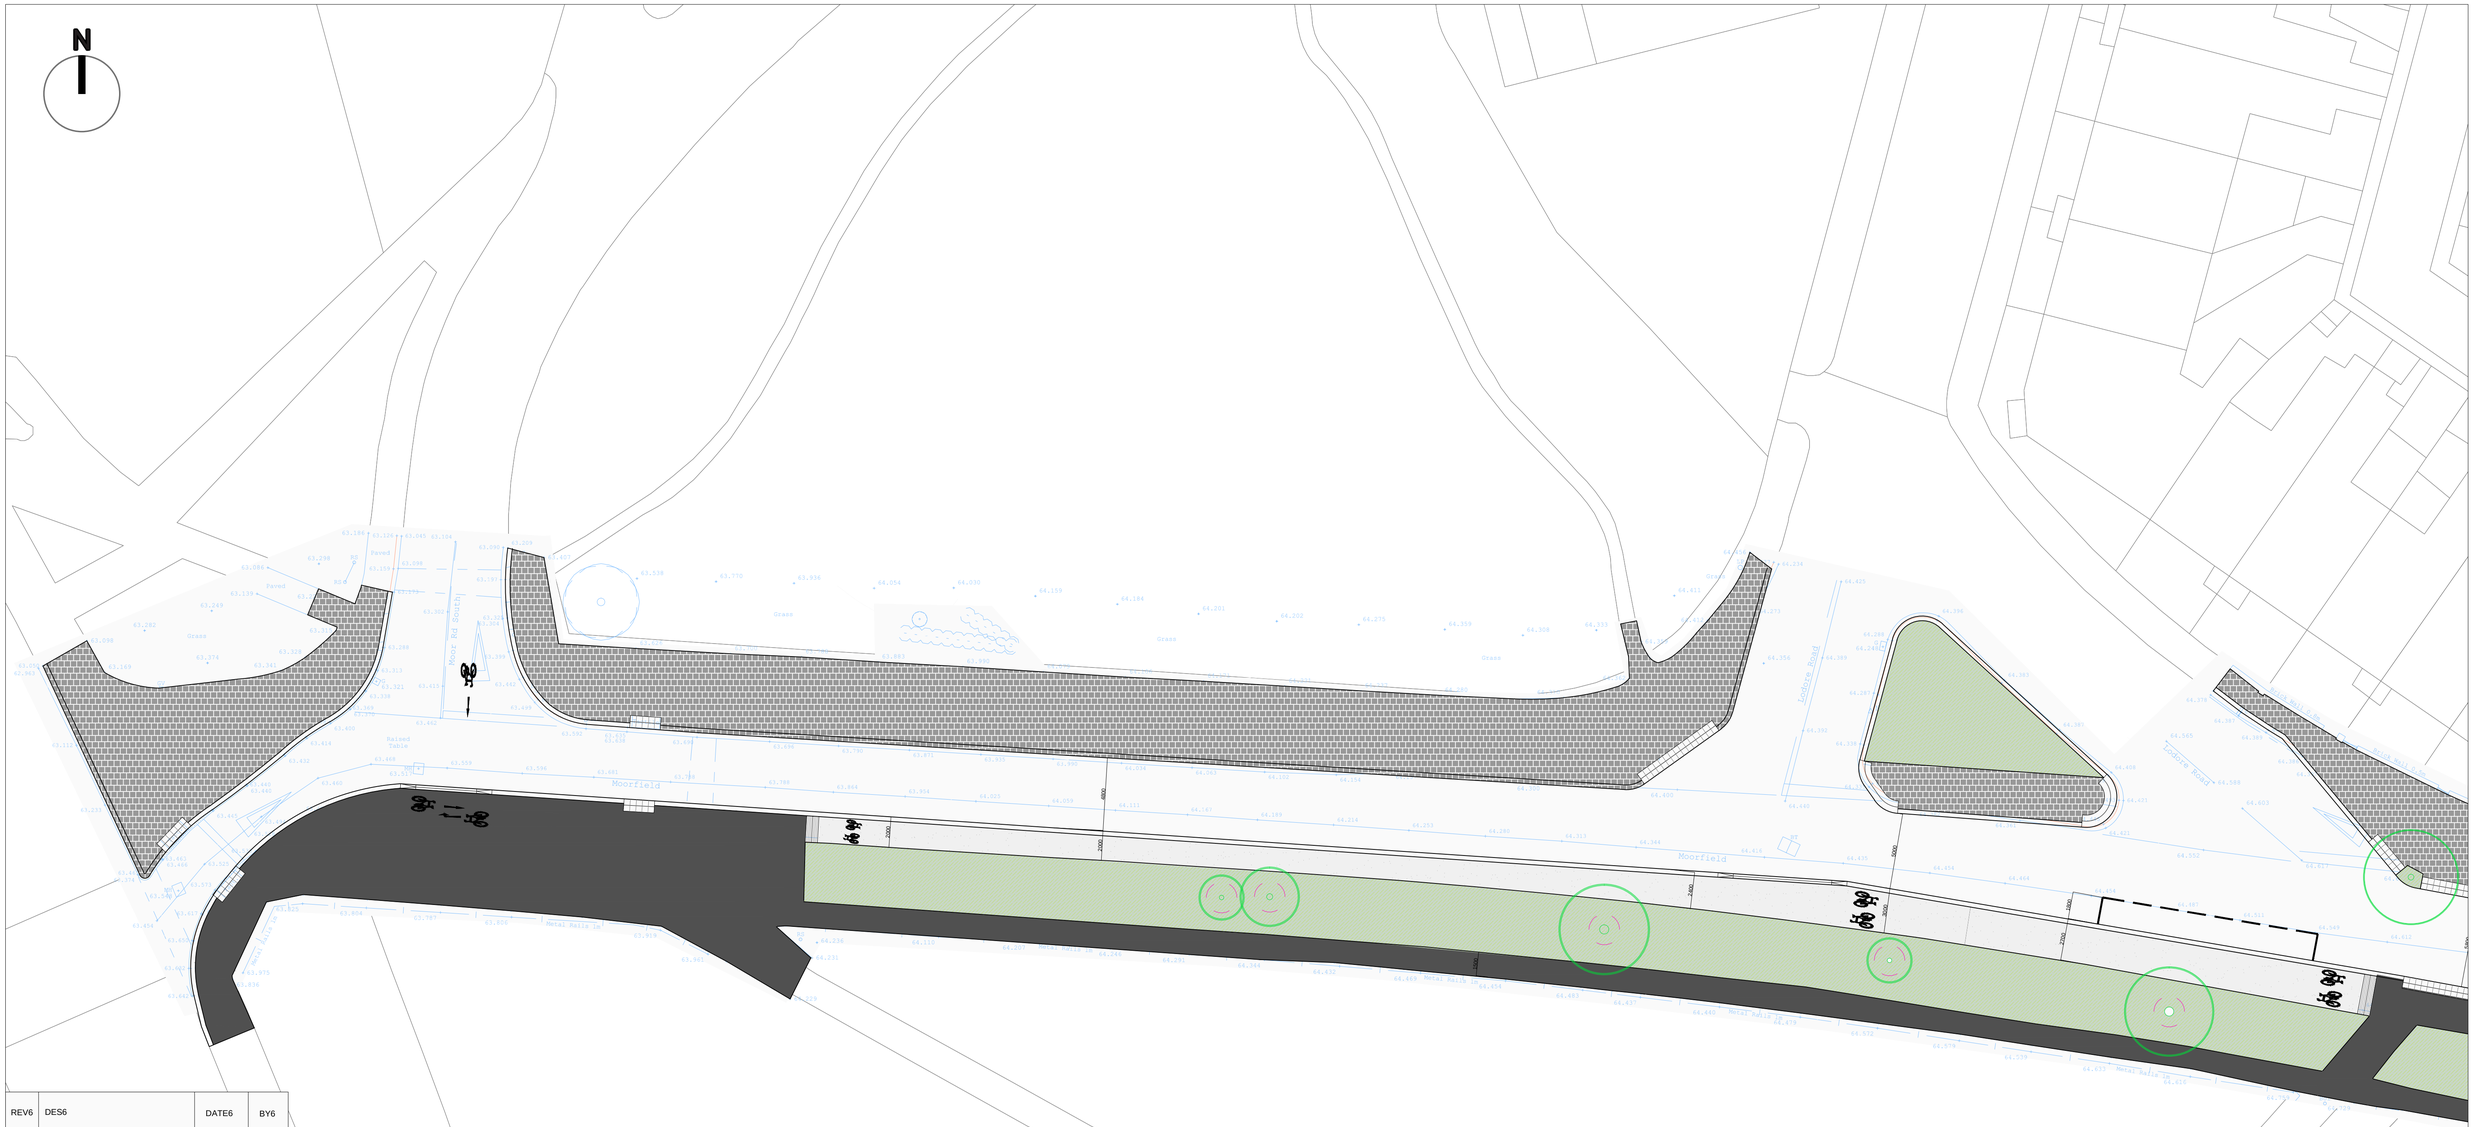
N
Moor Rd South
Moorfield
Moorfield
Metal Railing
Metal Railing
Metal Railing